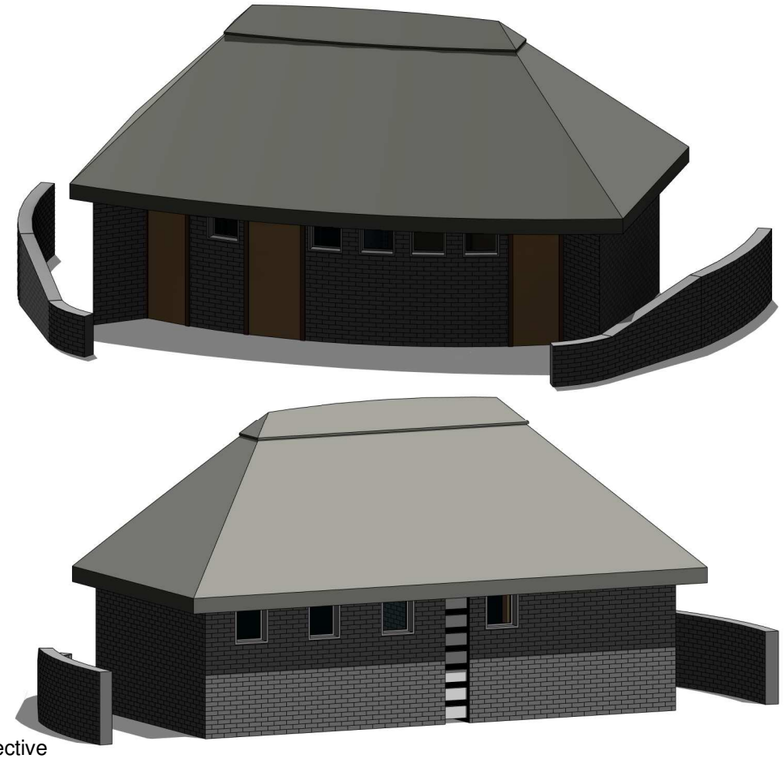

New Perspective

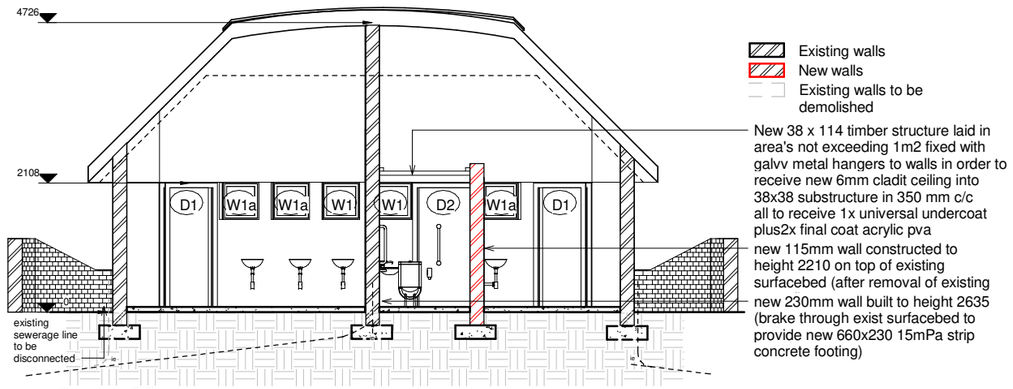

New Section BB

scale 1:50

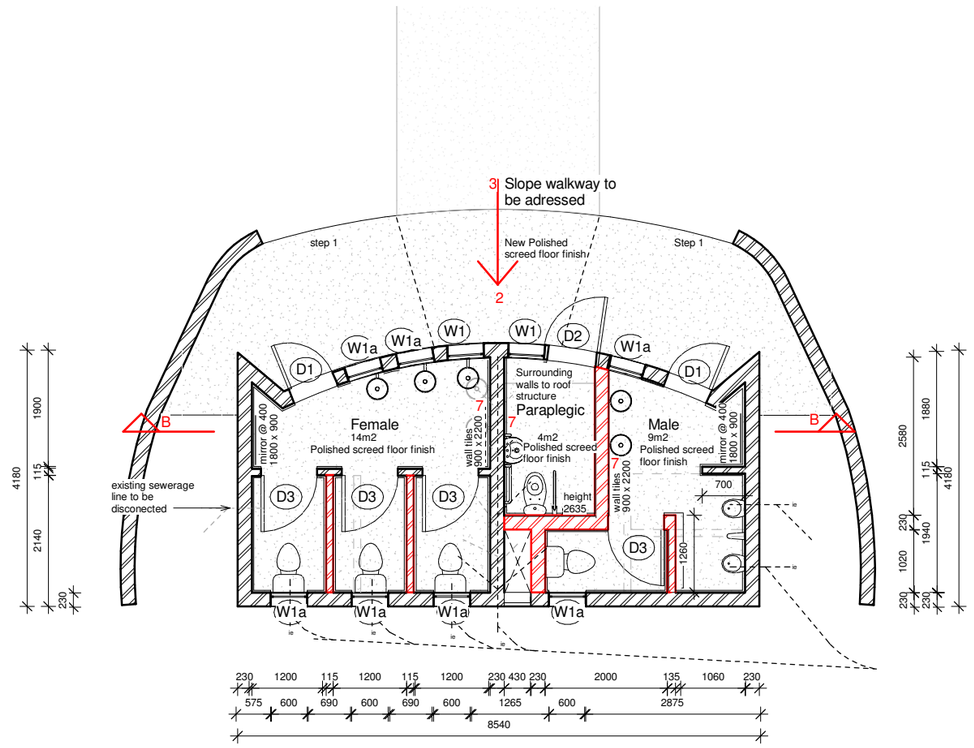

Existing walls
New walls
Existing walls to be demolished

Refer to Notes

New Ground floor plan

scale 1:50

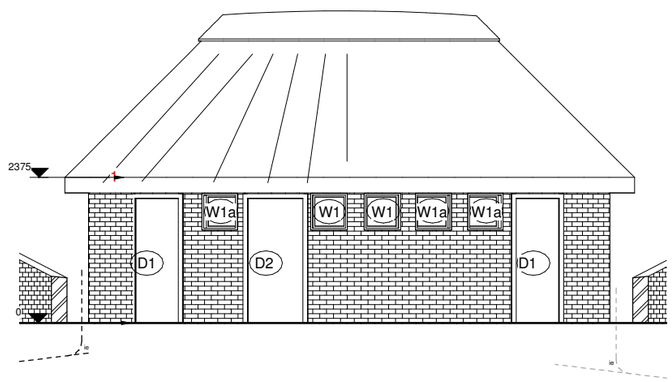

New South Elevation

scale 1:50

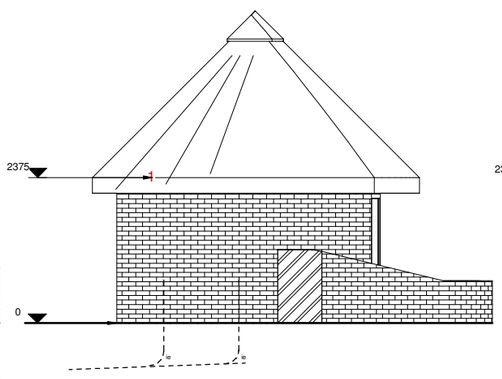

New West Elevation

scale 1:50

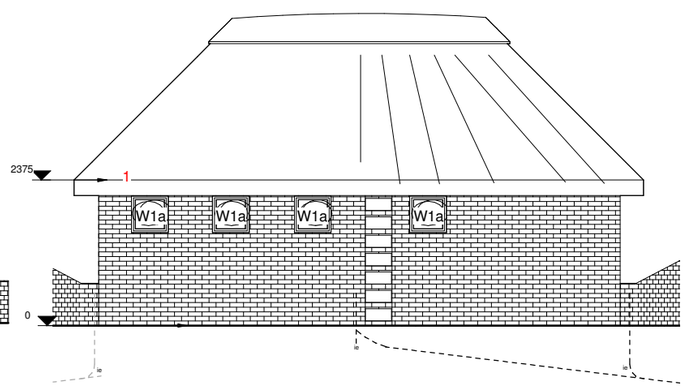

New North Elevation

scale 1:50

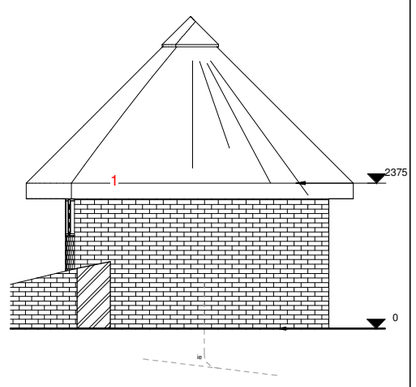

New East Elevation

scale 1:50

Date printed: 2017/03/03 09:11:05 AM

3568 : A102

NOTES:

1. Existing roof structure to remain the same, repair Thatched roof and replace existing coping with new coping as needed - refer to PC Amount.
2. All existing tiles within bathroom and infront of bathroom to be removed and replace with 100 mm cast screed with smooth finish.
3. Existing Pavers infront of bathroom to be removed and replaced with screed with a 1:11 slope addressing the need for Physically challenged to access the Physically Challenged bathroom
4. Existing walls plaster to be repaired and painted as per finishing schedule (15m2)
5. All New Interior walls @ height 2210 unless otherwise specified. New walls: 15mm sand/cement plaster (smooth) to receive paint finish as per finishing schedule.
6. Existing wall tile to be removed, repair plaster and to be be painted as per finishing schedule.
7. New walls tiles to be placed as indicated acc to finishing schedule.
8. All window tops are place in line with lintel of door levels from unfinished floor.
9. All window lintels to be replaced acc to finishishing schedule.
10. All doors to removed and replaced acc to finishing schedule.
11. All WC, Basin, Urinals, to be removed and replaced as indicated
12. Sewerage line to be re - addressed
13. Electrical fittings to be redo as per finishing schedule

REVISIONS DURING CONSTRUCTION

NO	DATE	AMENDMENT	SIGN

ISSUED FOR:

Information		Construction	
Tender-Contract		Client Approval	
Measurement		Municipal Approval	

REVISIONS PRIOR CONSTRUCTION

NO	DATE	AMENDMENT	SIGN

Contractor to verify all levels, heights & dimensions on site prior to commencement of work.

Large scale drawings enjoy prefernce over small scale drawings.

Do not scale drawings.

Copyright reserved by architect.

prism architects
designing your future together

Hampton court
9 Nyathing str
Bendor
Polokwane
0699

P.O Box 4225
Polokwane
0700

Tel: (015) 296 4570
Fax: (015) 296 4575
E-mail: info@prism-arch.co.za

:POLOKWANE: :JOHANNESBURG: :PRETORIA:

Client

Bakone Malapa

Client project number

Project Title

Bakone Malapa Northern Sotho Open-Air Museum

Site Information

R37 Chuenespoort Road, Polokwane

Project Architect

Schalk van der Merwe

Project Co-ordinator/ Manager

Jonita Steyl

Candidate Architect

Isabella van der Merwe

Drawing title

New Ablution

Project No	Drawing No	Project Stage	Drawing Revision
3568	A102	P	

Scale:	Drawn:	Checked:
1 : 50	Isabella vd Merwe	Checker

Issue Date

Issue Date